TYPICAL SECTION
PEDESTRIAN TRAIL AT RETAINING WALL
SCALE: NTS

TYPICAL SECTION
PEDESTRIAN TRAIL
SCALE: NTS

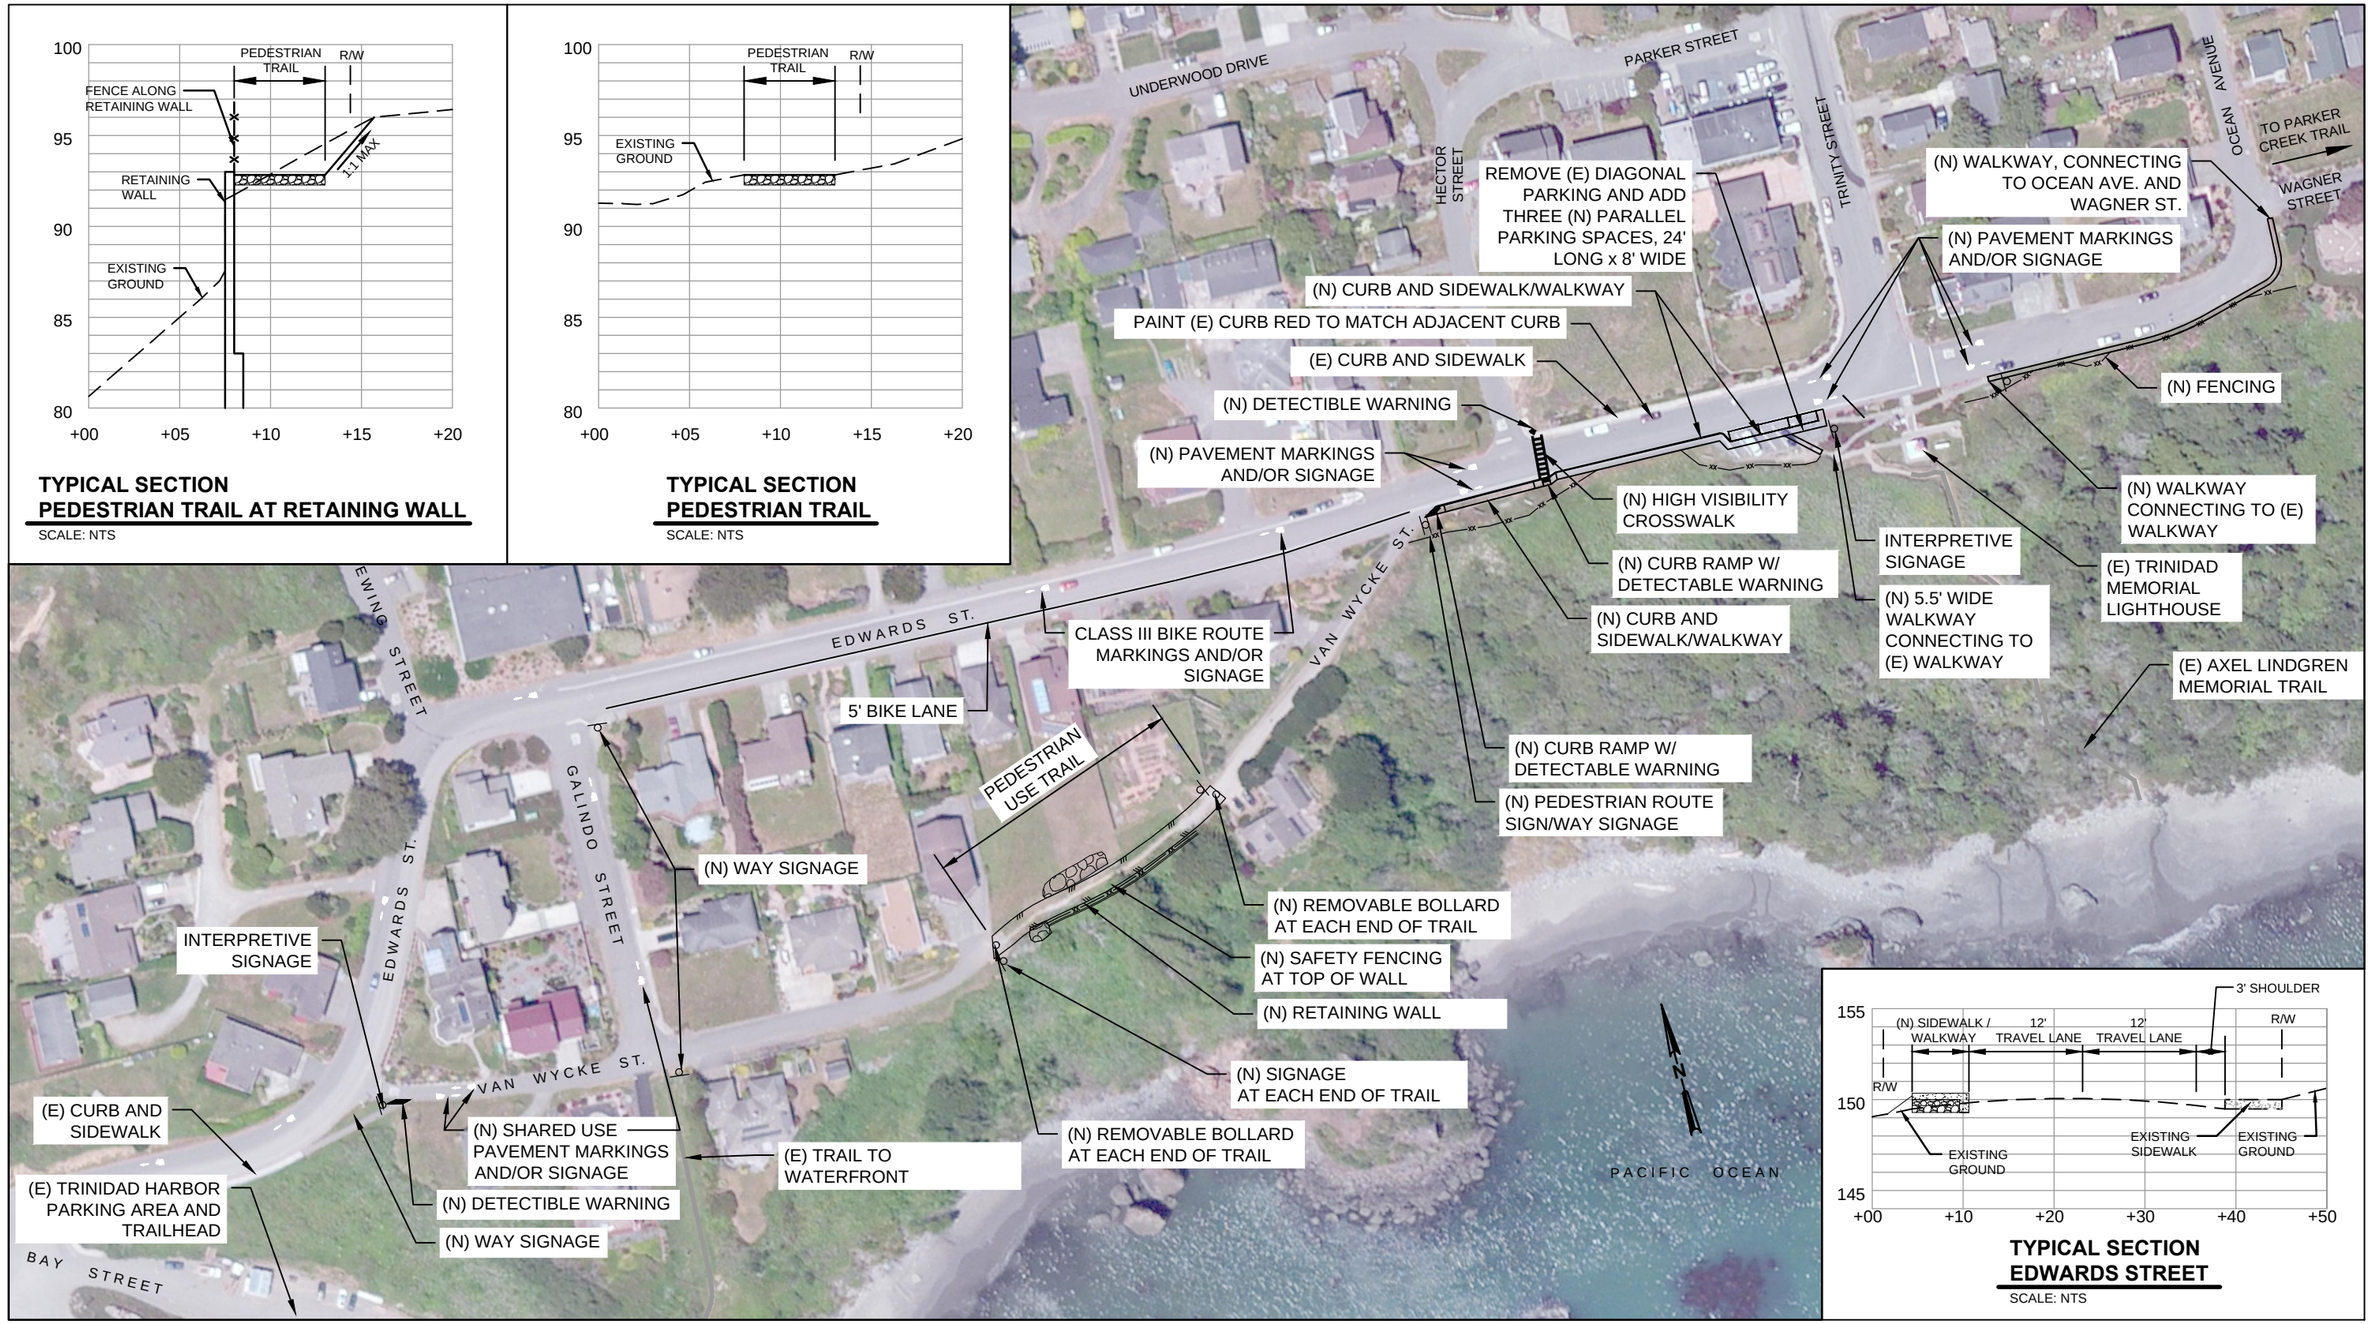

TYPICAL SECTION
EDWARDS STREET
SCALE: NTS

City of Trinidad

1"=120'
0 120' 240'
(GRAPHICAL SCALE IN FEET)

GHD

VAN WYCKE BICYCLE AND PEDESTRAIN CONNECTIVITY PROJECT
PROPOSED SCOPE CHANGE
CITY OF TRINIDAD

Job Number	0106307001
Revision	1
Date	JAN 2017

Figure 2a

Plot Date: 18 January 2017 - 4:26 PM Cad File No: G:\111\11140082 Trinidad-Van Wyke Trail Assist\06-CAD\Figures\VanWyke_Trail_Concept-Fig2A.dwg